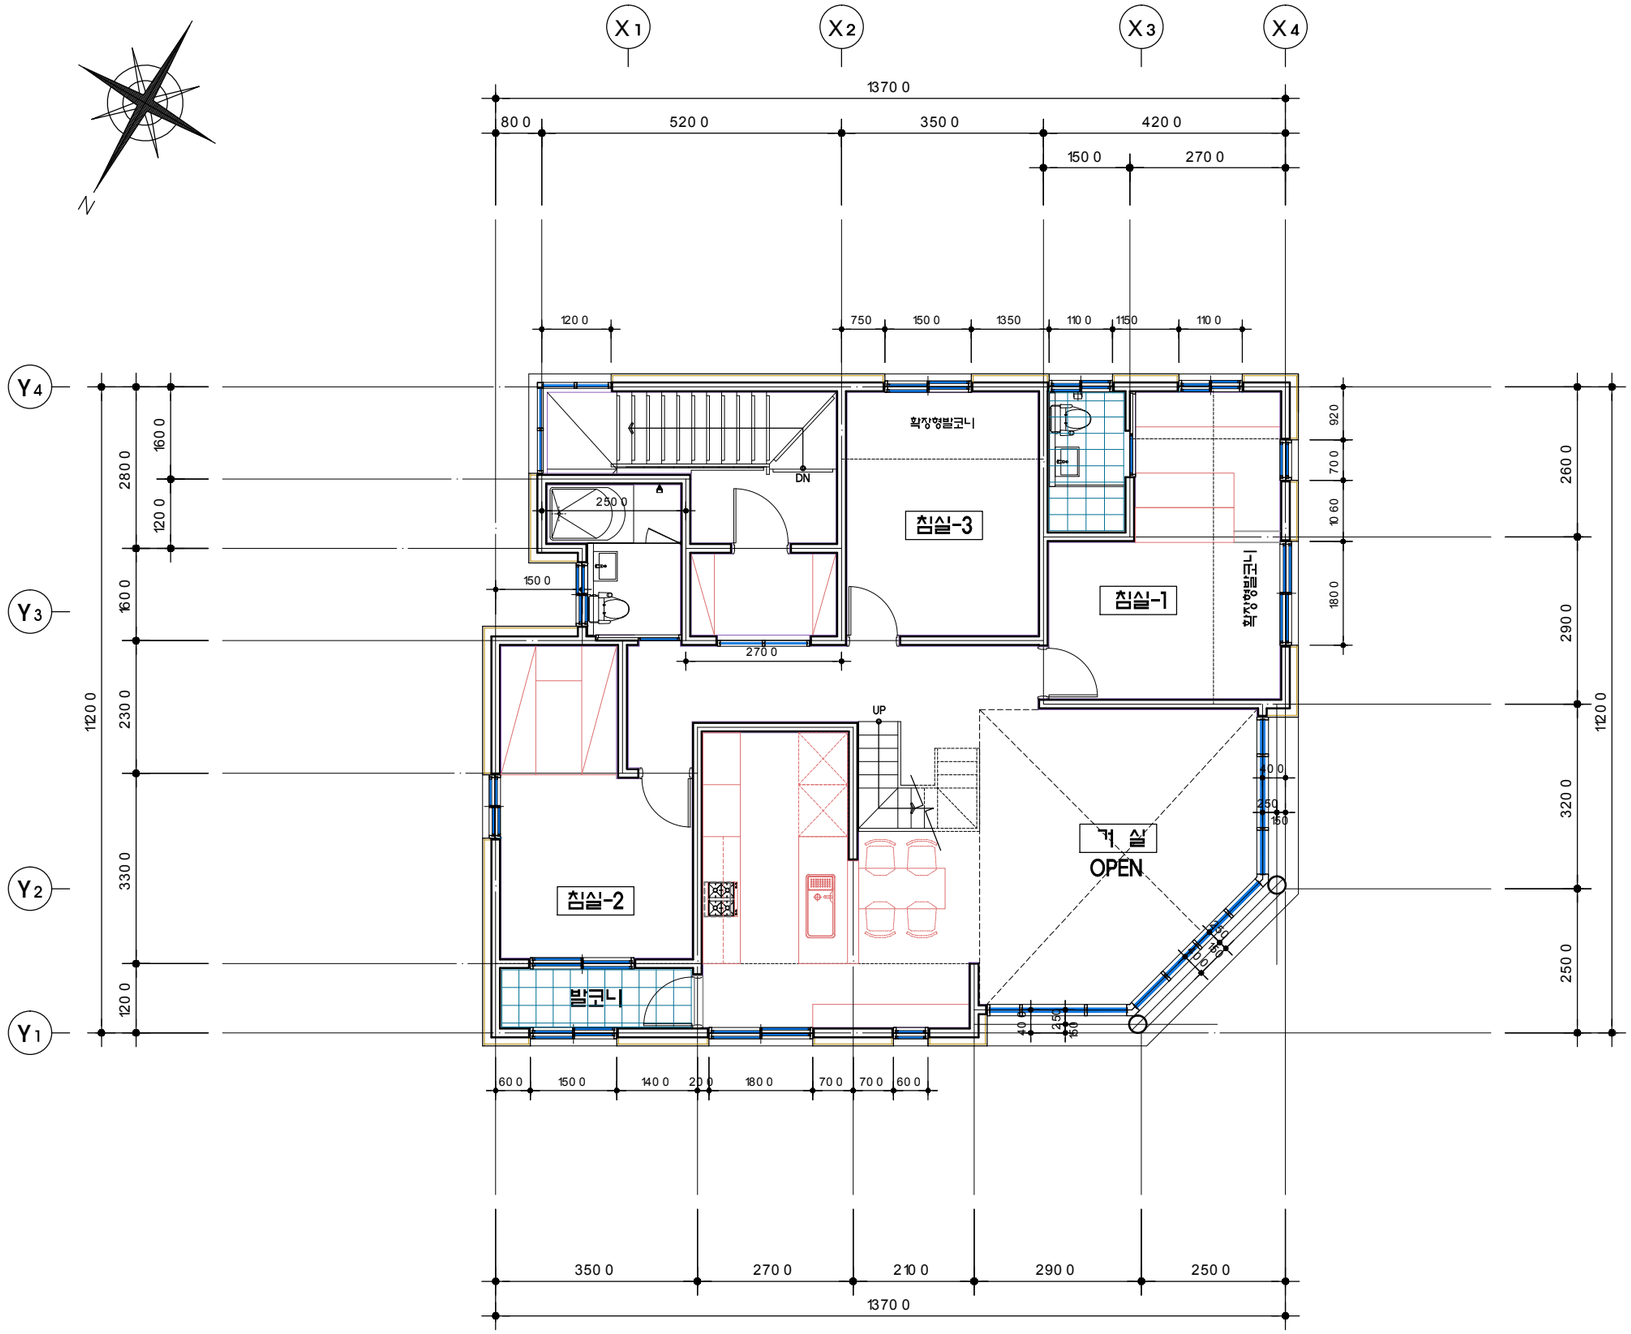

N

1 / A 지상3층 평면도

SCALE 1/100

ARCHITECTURE DESIGE GROUP

(주) 지에이아이 건축그룹
종합건축사사무소

경기도 안양시 동안구호계동 771-1번지
TEL : 031.429.0196
FAX : 031.429.0168

PROJECT TITLE

동탄2신도시 D4-9-1
다가구주택및 근생 신축공사

NOTES

1. 도면과 상이할 경우 감리자와
필히 협의한후 시공할것.

STRUCTURE DESIGNED BY

ELECTRICAL DESIGNED BY

FIRE DESIGNED BY

MECHANICAL DESIGNED BY

CIVIL DESIGNED BY

LANDSCAPE DESIGNED BY

NO	DATE		NAME	CHKD
△				
△				
△				
△				

DRAWING BY	CHECKED BY
REVIEWED BY	APPROVED BY

2015.01.

A1:1/50 A3:1/100

NAME OF DRAWING

지상3층 평면도

SHEET NO.	DRAWING NO.
000	A-000